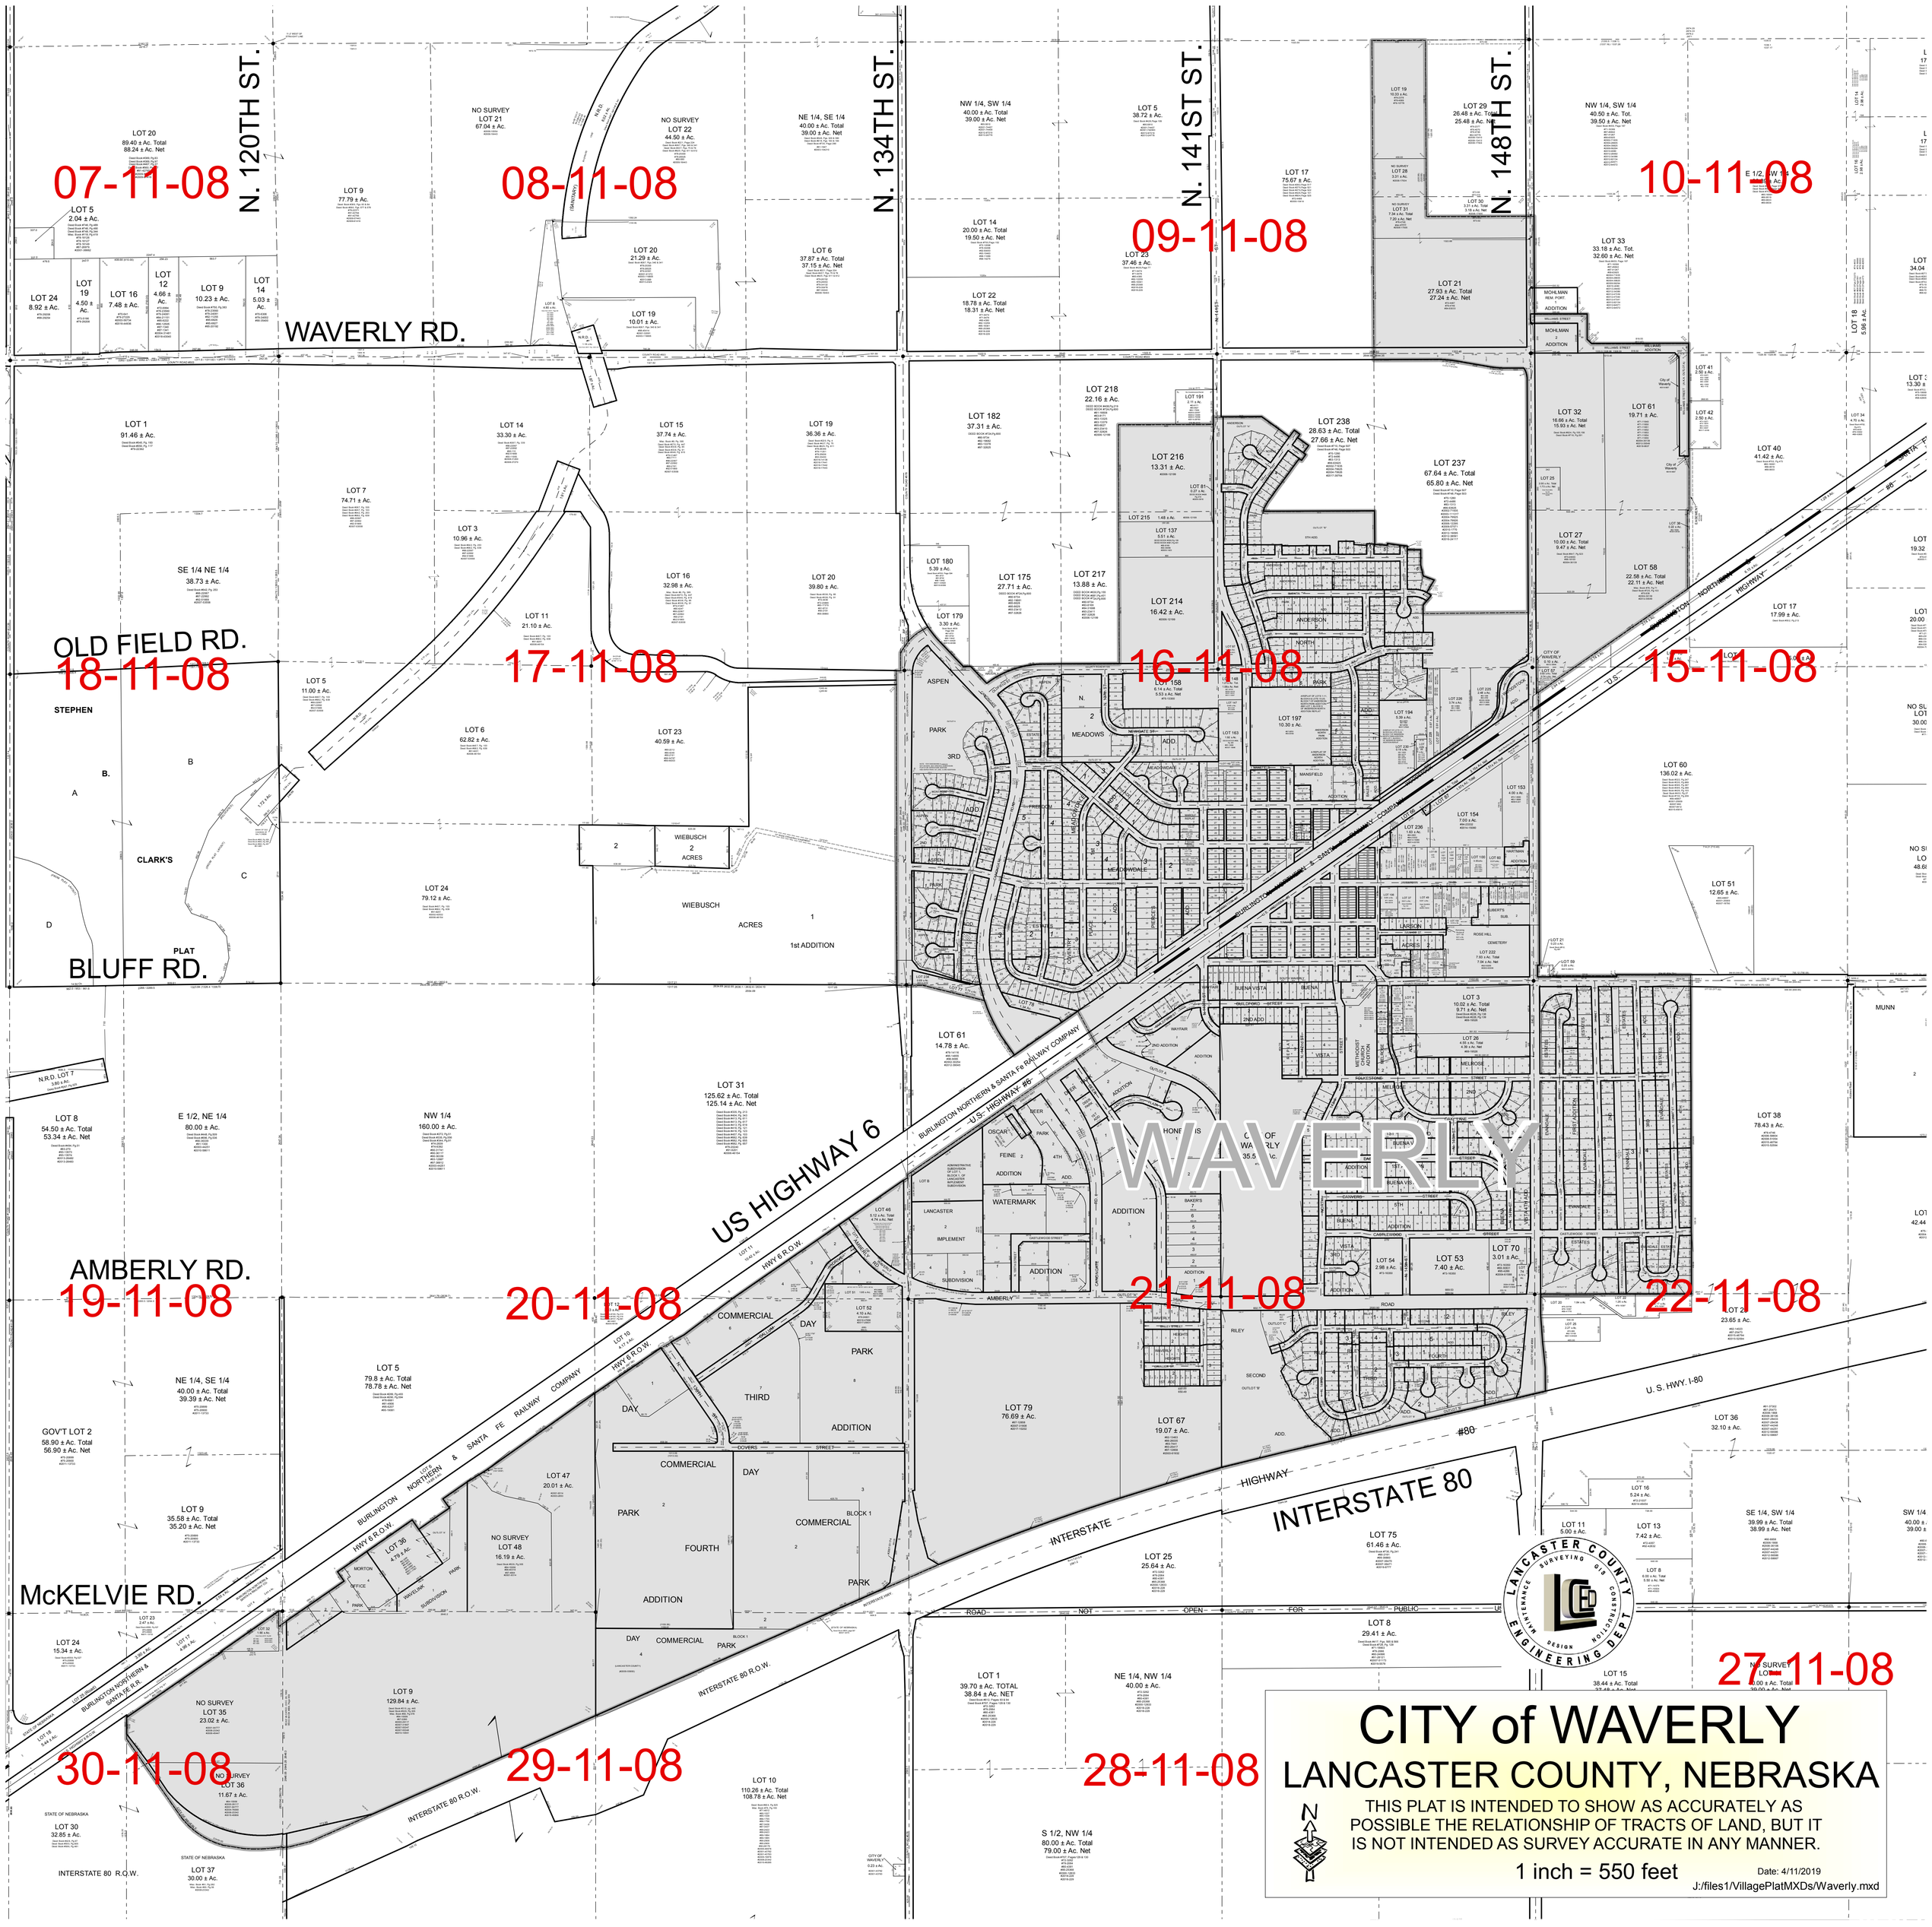
07-11-08
08-11-08
09-11-08
10-11-08
16-11-08
15-11-08
17-11-08
18-11-08
19-11-08
20-11-08
21-11-08
22-11-08
27-11-08
28-11-08
29-11-08
30-11-08
N. 120TH ST.
N. 134TH ST.
N. 141ST ST.
N. 148TH ST.
WAVERLY RD.
OLD FIELD RD.
BLUFF RD.
AMBERLY RD.
McKELVIE RD.
US HIGHWAY 6
BURLINGTON NORTHERN & SANTA FE RAILWAY COMPANY
U.S. HIGHWAY #6
INTERSTATE 80
U. S. HWY. I-80
WAVERLY
LANCASTER COUNTY ENGINEERING DEPT
CITY of WAVERLY
LANCASTER COUNTY, NEBRASKA
THIS PLAT IS INTENDED TO SHOW AS ACCURATELY AS POSSIBLE THE RELATIONSHIP OF TRACTS OF LAND, BUT IT IS NOT INTENDED AS SURVEY ACCURATE IN ANY MANNER.
1 inch = 550 feet
Date: 4/11/2019
J:/files1/VillagePlatMXDs/Waverly.mxd